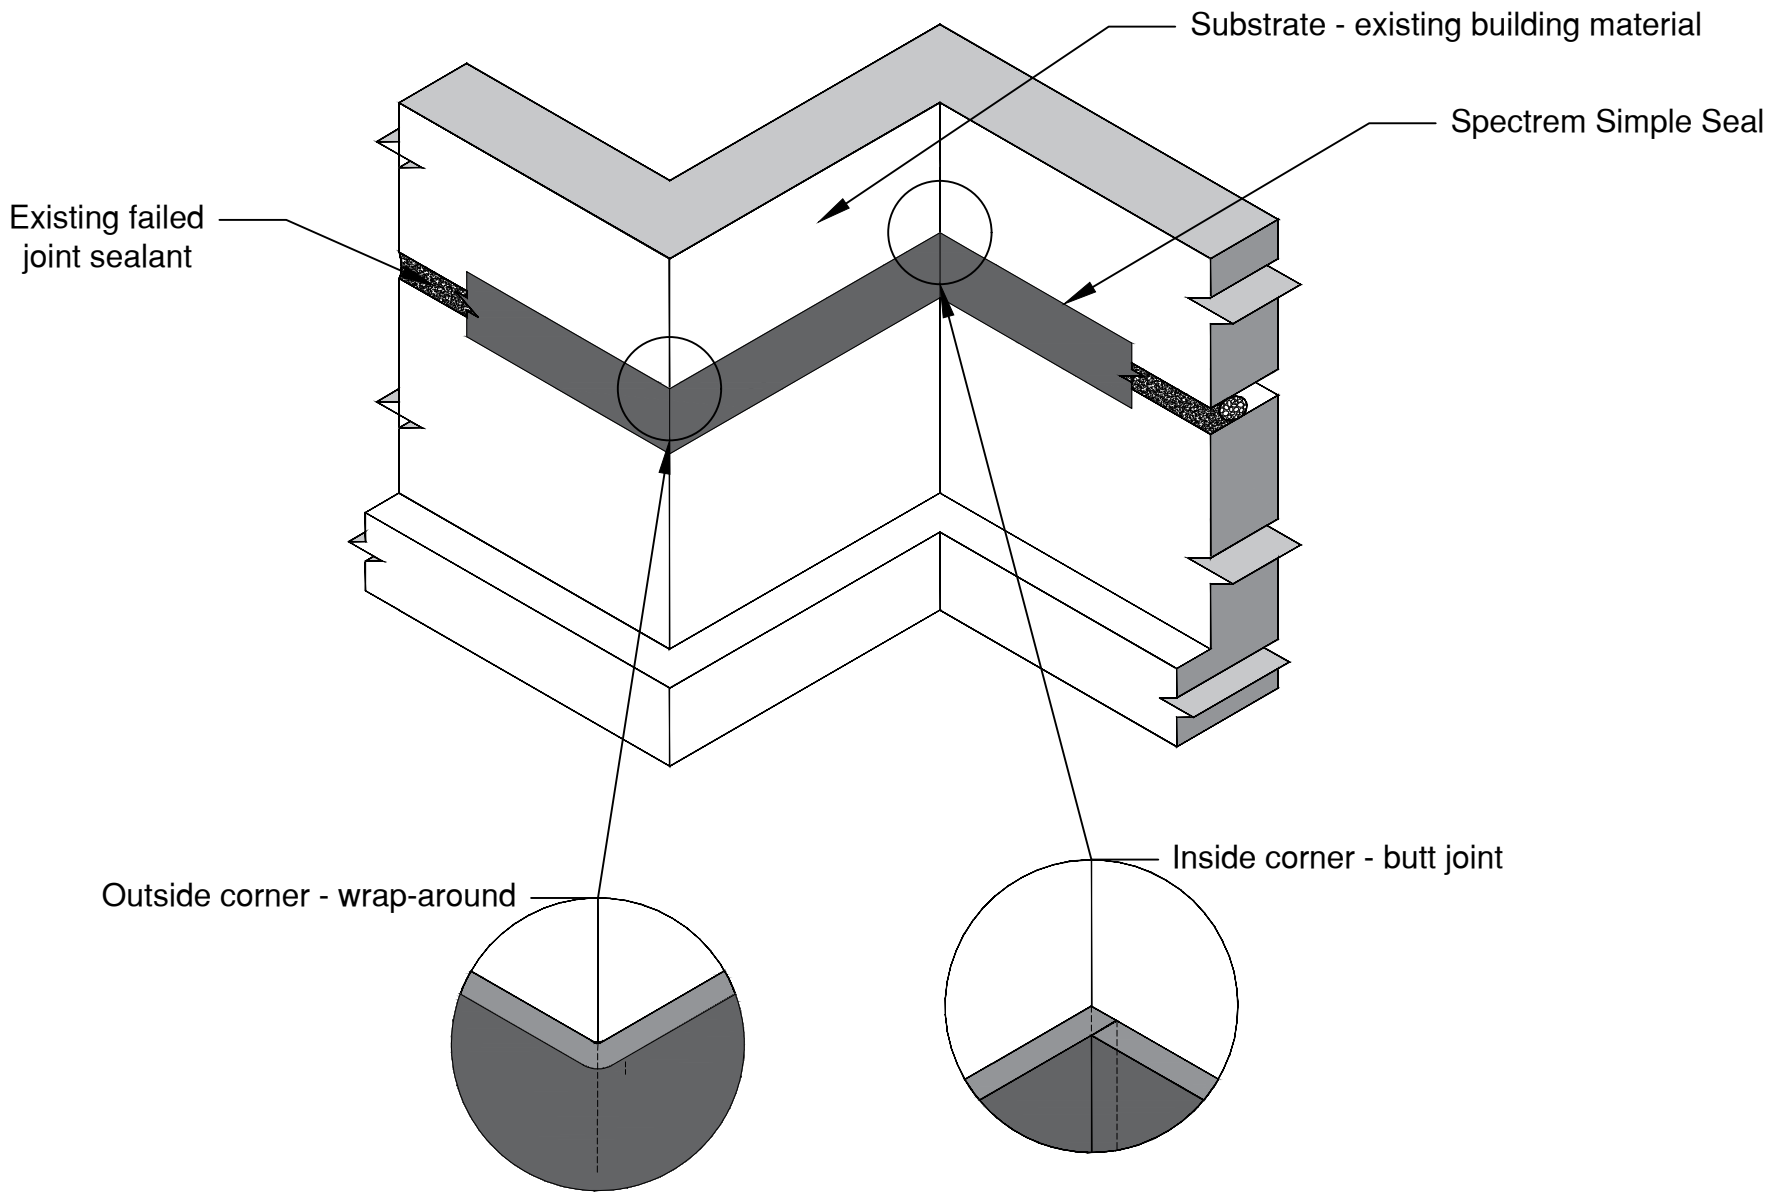


TREMCO
www.tremco.com.au
12/4 Southridge St, Eastern Creek, NSW 2766
Phone: (02) 9638 2755 Fax: (02) 9638 2955

| | | | | | | |
|---|---|---|---|---|---|---|
| Project: Simple Seal<br>Detail: Inside and Outside Corner Detail | | | | Sheet Number: | File Name: SS - Inside & Outside Corner Detail | Rev #: 01 |
| This detail is intended for conceptual purposes only. | Drawn by: SP | Checked by: XX | Scale: N.T.S | Date: 05/11/2020 | | |