Note: Consult with Tremco for project specific advice for applications below the water table

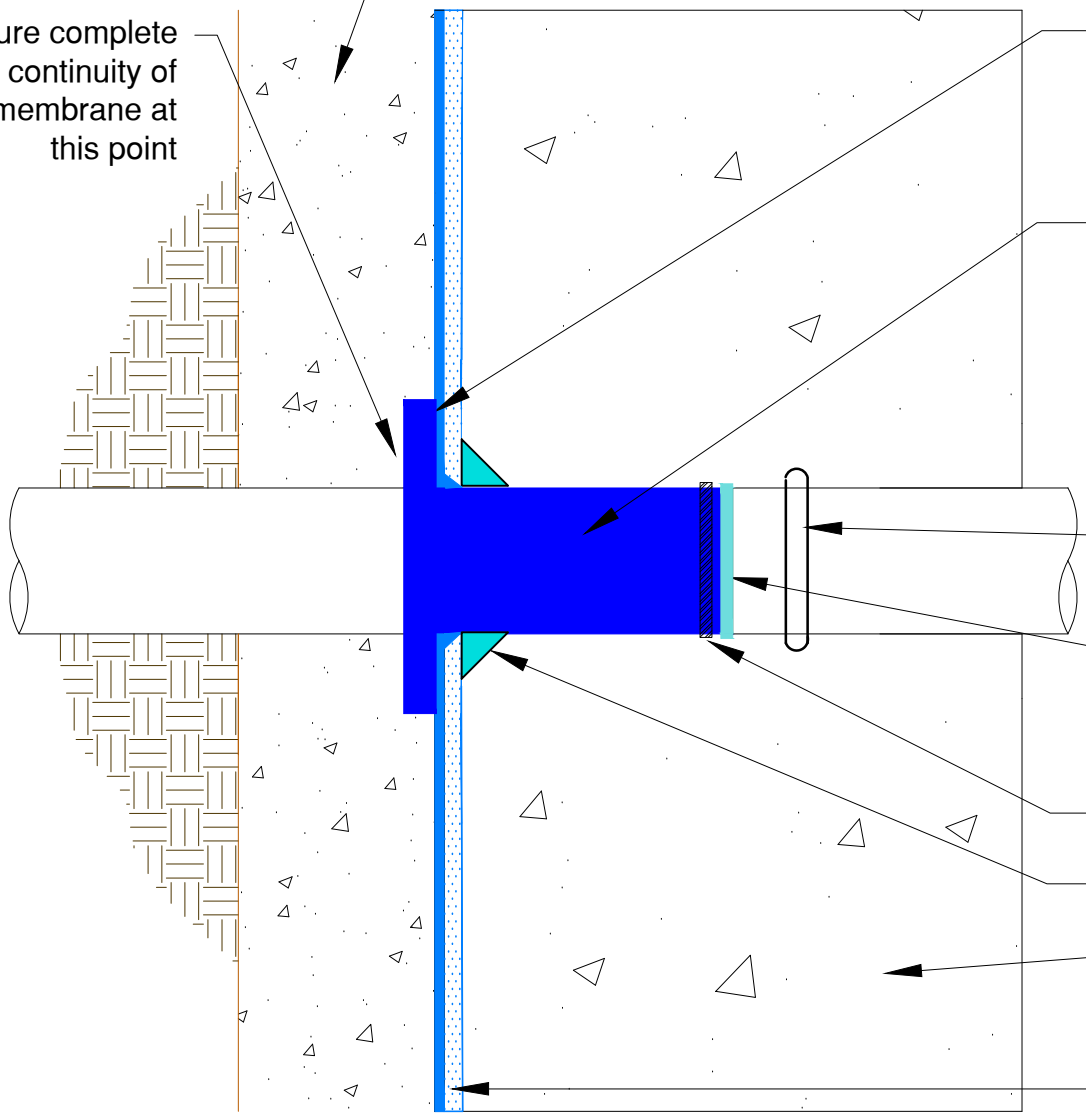

TREMCO
www.tremco.com.au
12/4 Southridge St, Eastern Creek, NSW 2766
Phone : (02) 9638 2755 * Fax: (02) 9638 2955

Project: DualProof C Blindside Walls Detail: Pipe Penetration - Horizontal				Sheet Number:	File Name: DualProof C - Pipe Penetration - Horizontal
This detail is intended for conceptual purposes only.	Drawn by: SP	Checked by: XX	Scale: N.T.S	Date: 28/11/2022	Rev #: 01