


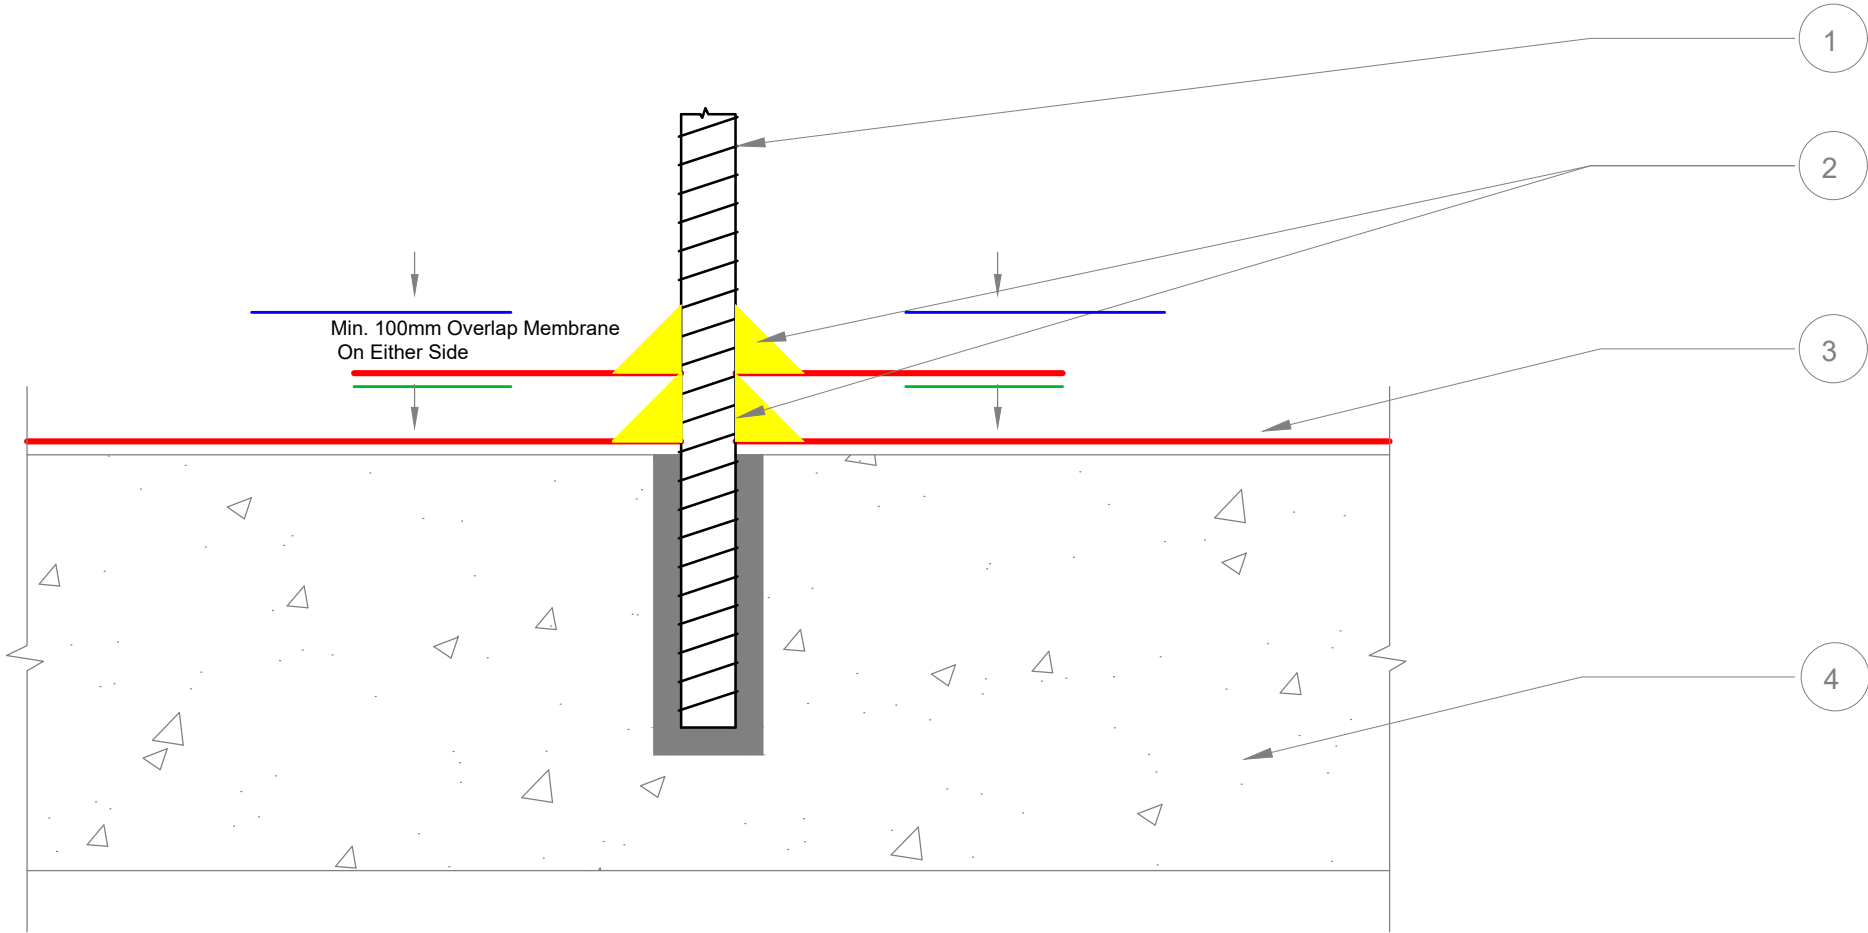

TITLE:

TREMproof FBM Plus: Detailing - Threaded Rod Detail

NOTE:

- Illustrative Purposes Only
- Not to Scale

Drawn By:	SP
Checked By:	LG
Revision No.:	2
Date:	21/09/2026

POS	DESCRIPTION	INDEX
1	Threaded Rod/ Rebar/Studs by Others in Chemical Anchor	
2	TREMstop Hydro Mastic/Dymonic 100	
3	TREMproof FBM Plus	
4	Tremco FBM Plus Concrete Slab	
5	TREMproof FBM Plus Cover Tape	
6	TREMproof FBM Plus DS Tape	