


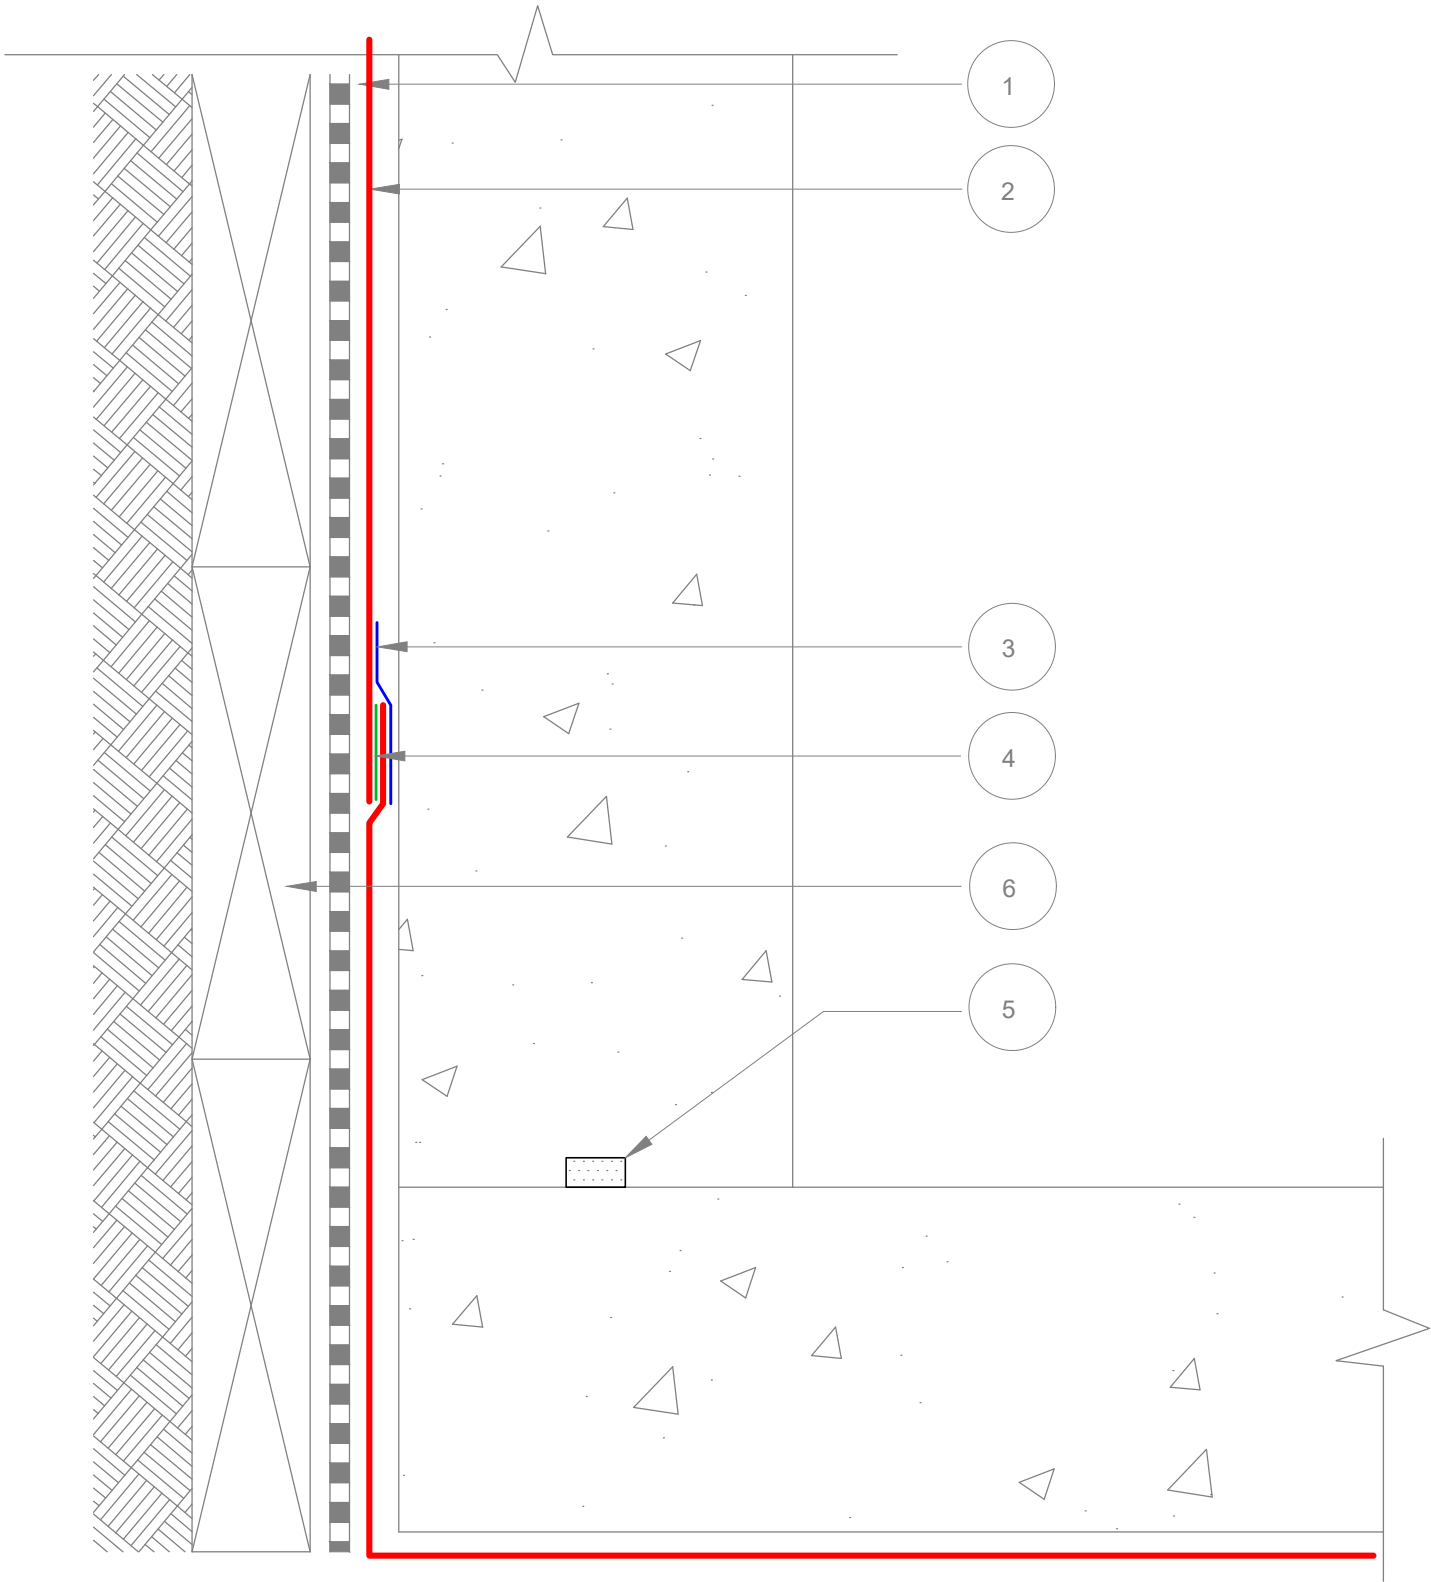

TITLE:

TREMproof FBM Plus: Detailing - Transition to
Blindside Wall

- NOTE:**
- Illustrative Purposes Only
 - Not to Scale

Drawn By:	SP
Checked By:	LG
Revision No.:	2
Date:	21/09/2026

POS	DESCRIPTION	INDEX
1	TREMboard	
2	TREMProof FBM Plus	
3	TREMProof FBM Plus Cover Tape	
4	TREMproof FBM D/S Tape	
5	TREMstop Hydrophilic Waterstop	
6	Approved Support Surface	



Tremco CPG Australia Pty Ltd
12/4 Southridge Street, Eastern Creek, NSW 2766
www.tremco.com.au