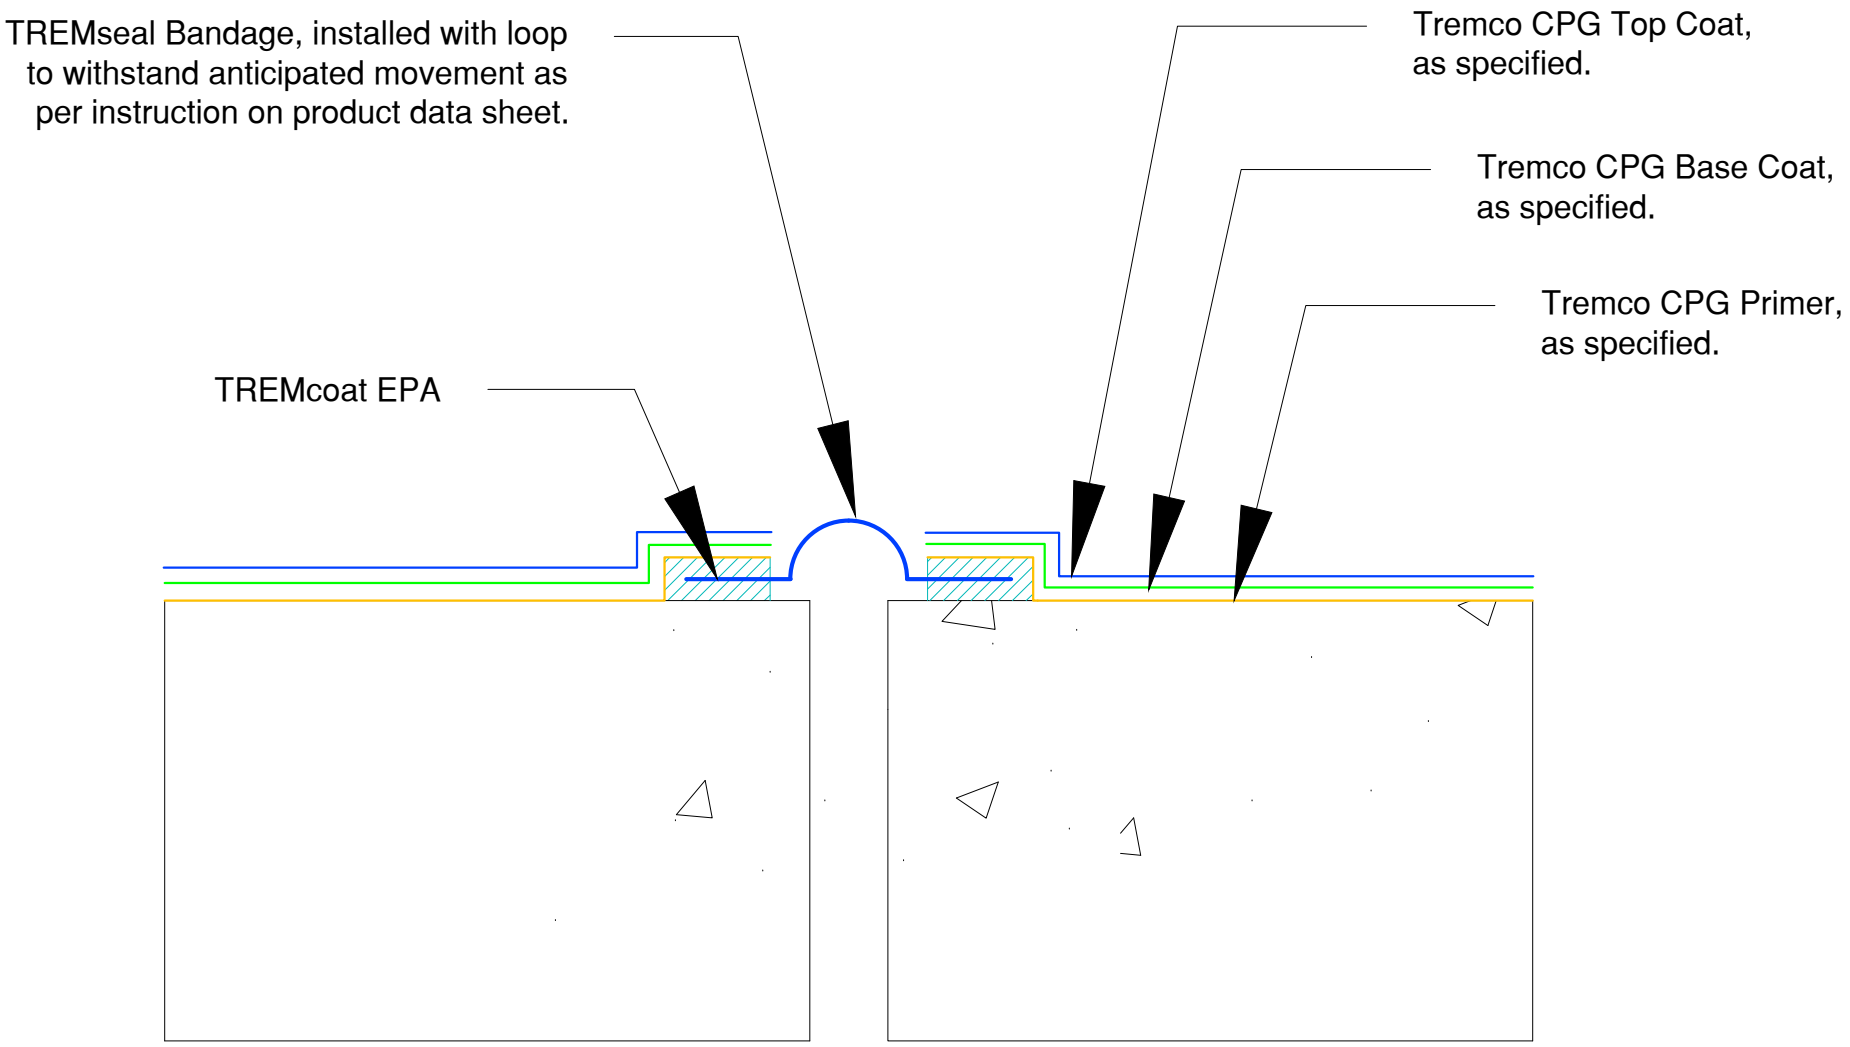


Note: TREMseal Bandage is not suitable for direct traffic, a mechanical cover plate shall be used to protect TREMseal Bandage (omitted for clarity)

TREMCO
www.tremco.com.au
12/4 Southridge St, Eastern Creek, NSW 2766
Phone : (02) 9638 2755 * Fax: (02) 9638 2955

Project: Standard Detail Detail: TREMseal Bandage				Sheet Number:	File Name: TREMseal Bandage	Rev #: 01
This detail is intended for conceptual purposes only.	Drawn by: SP	Checked by: XX	Scale: N.T.S	Date: 22/03/2024		